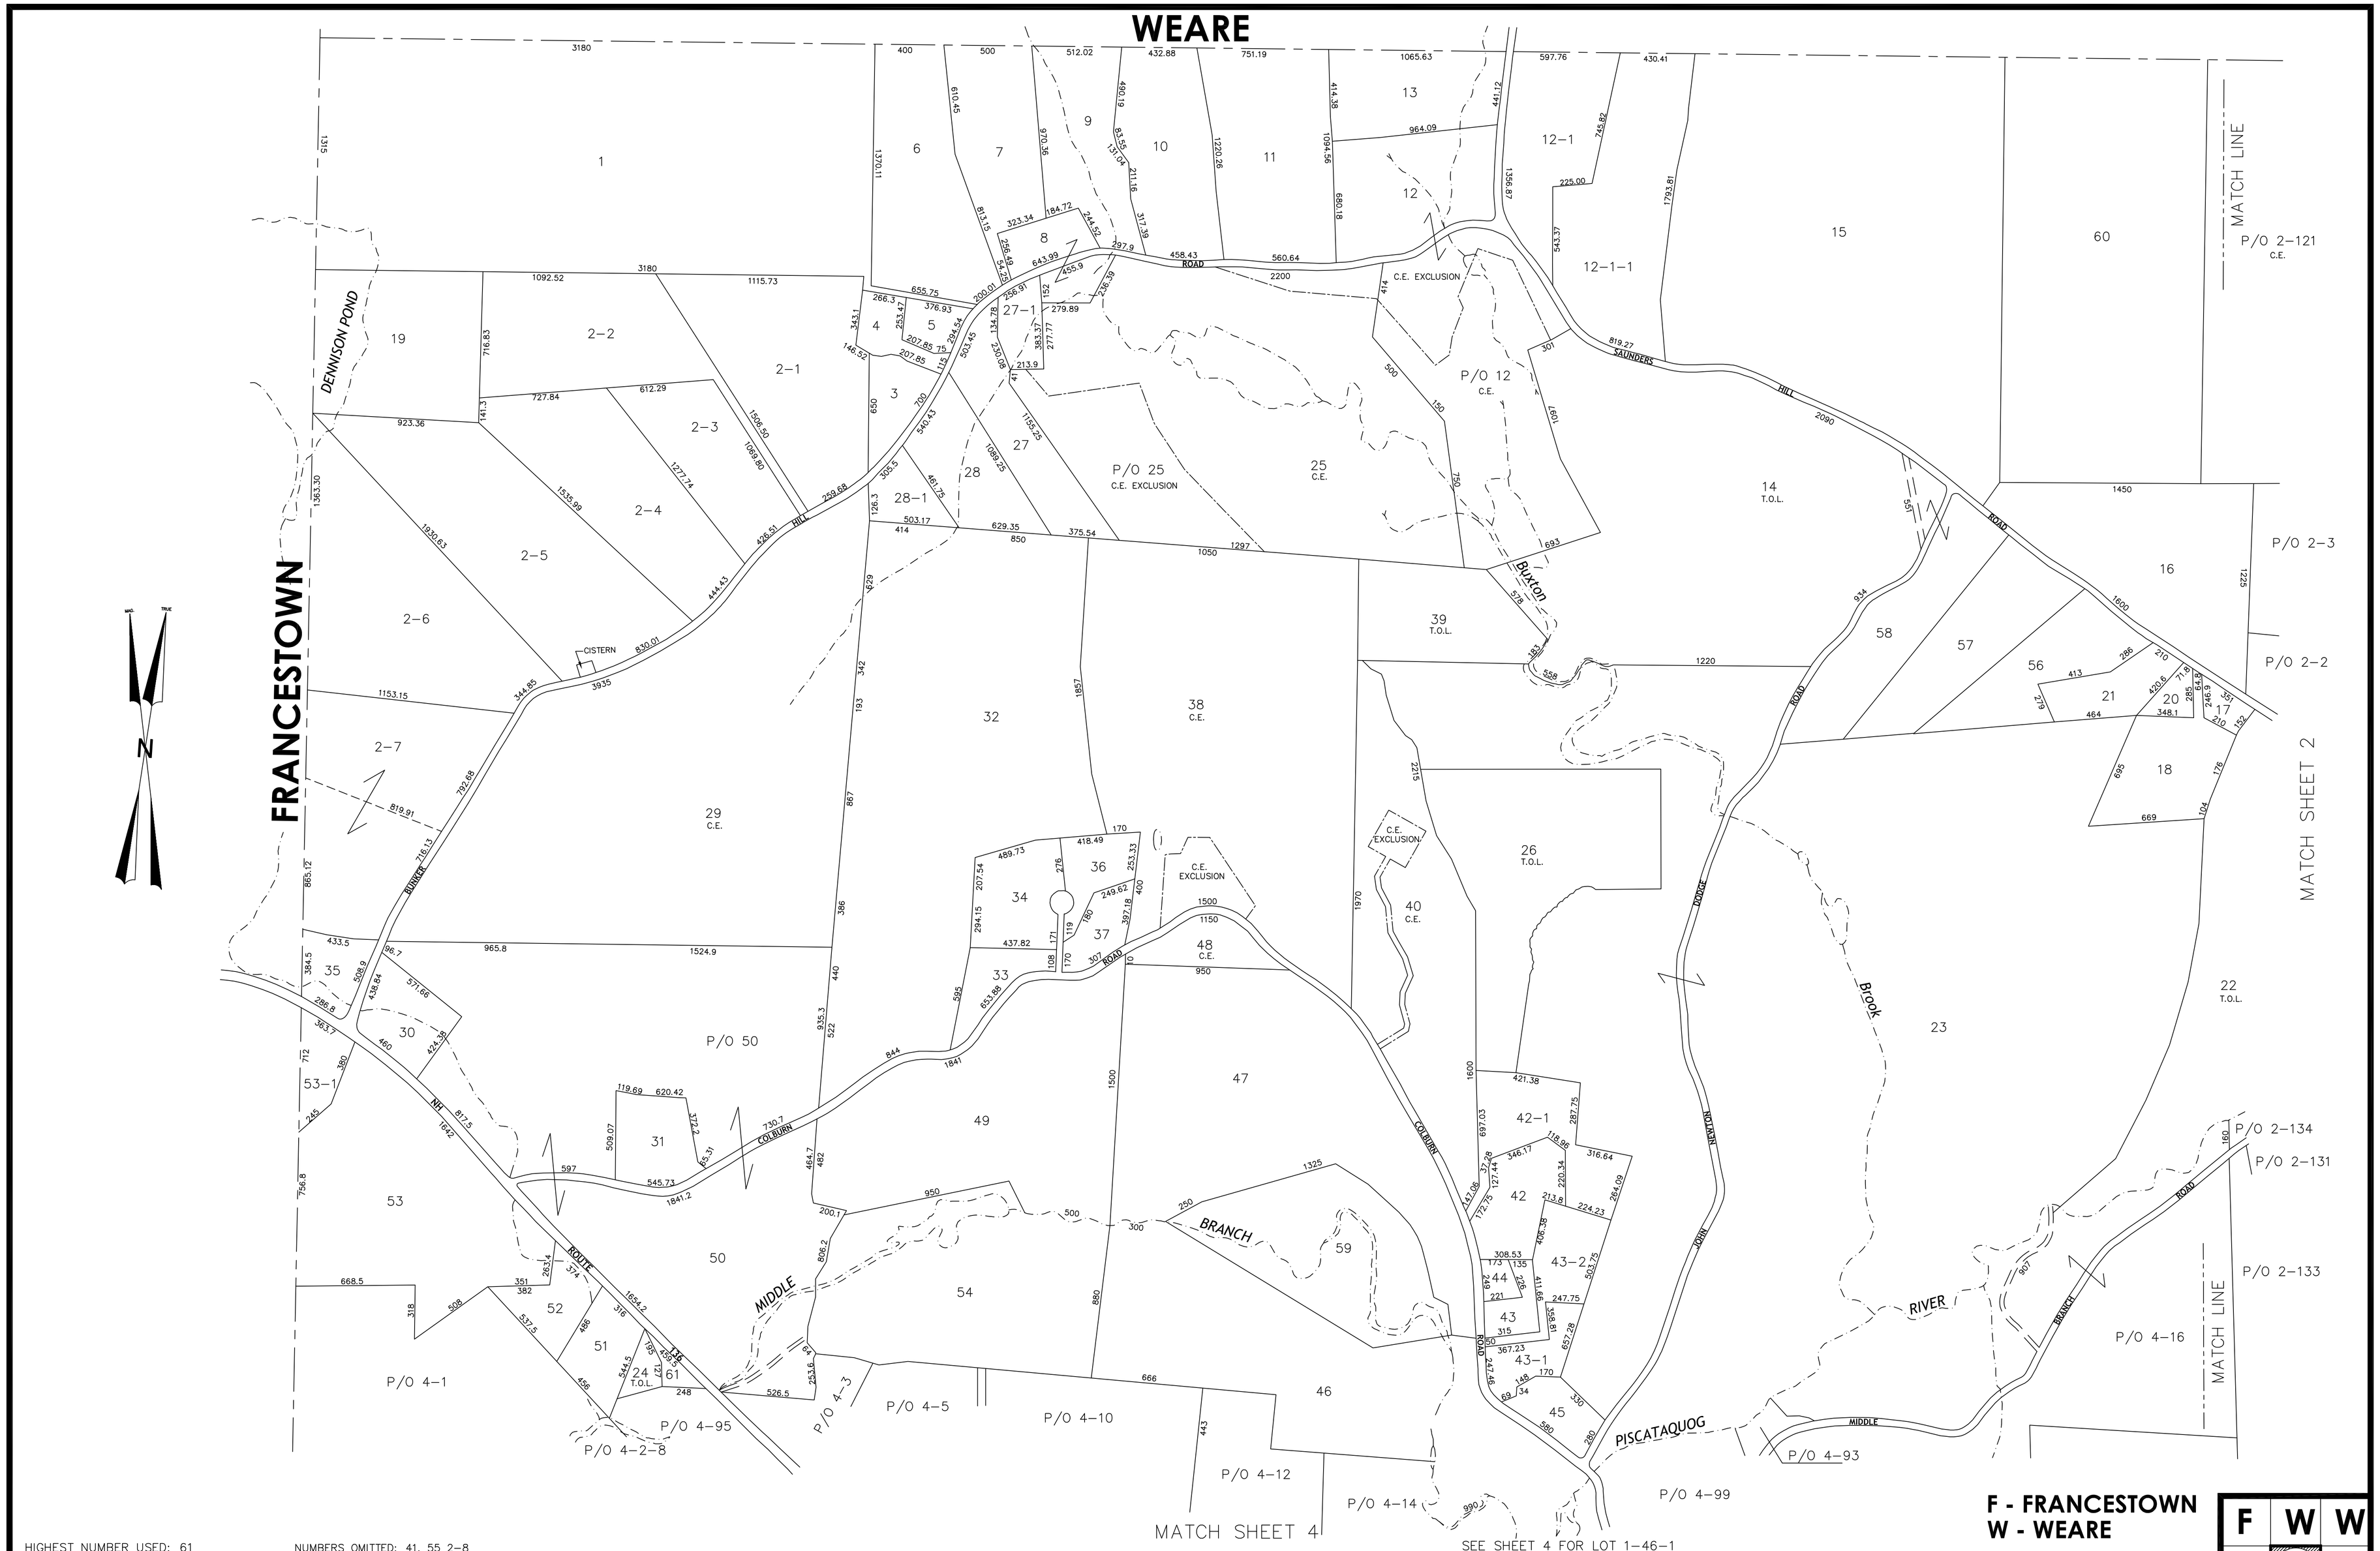

HIGHEST NUMBER USED: 61

NUMBERS OMITTED: 41, 55 2-8

LEGEND

TOWNLINE
MATCH LINE
C.E. BOUNDARY
SCALED DISTANCE: 5100 S

T.O.L. - TOWN OWNED LAND
C.E. - CONSERVATION EASEMENT

THIS DOCUMENT HAS BEEN PREPARED TO SHOW APPROXIMATE LOT LOCATION AND SIZE FOR ASSESSING PURPOSES ONLY. INFORMATION SHOWN IS NOT TO BE USED FOR DEED DESCRIPTIONS.

ELECTRONICALLY DIGITIZED BY
THE SOUTHERN NEW HAMPSHIRE PLANNING COMMISSION
438 DUBUQUE STREET, MANCHESTER, NH 03102

400 200 0 400 800
GRAPHIC SCALE IN FEET
SCALE: 1 INCH = 400 FEET

APRIL 1, 2016
DATE OF LATEST REVISION

LATEST REVISION BY
TODD LAND USE CONSULTANTS, LLC
336 Francestown Road
New Boston N.H.
603/487-2996

NEW BOSTON, NH

F	W	W
F	1	2
F	4	5