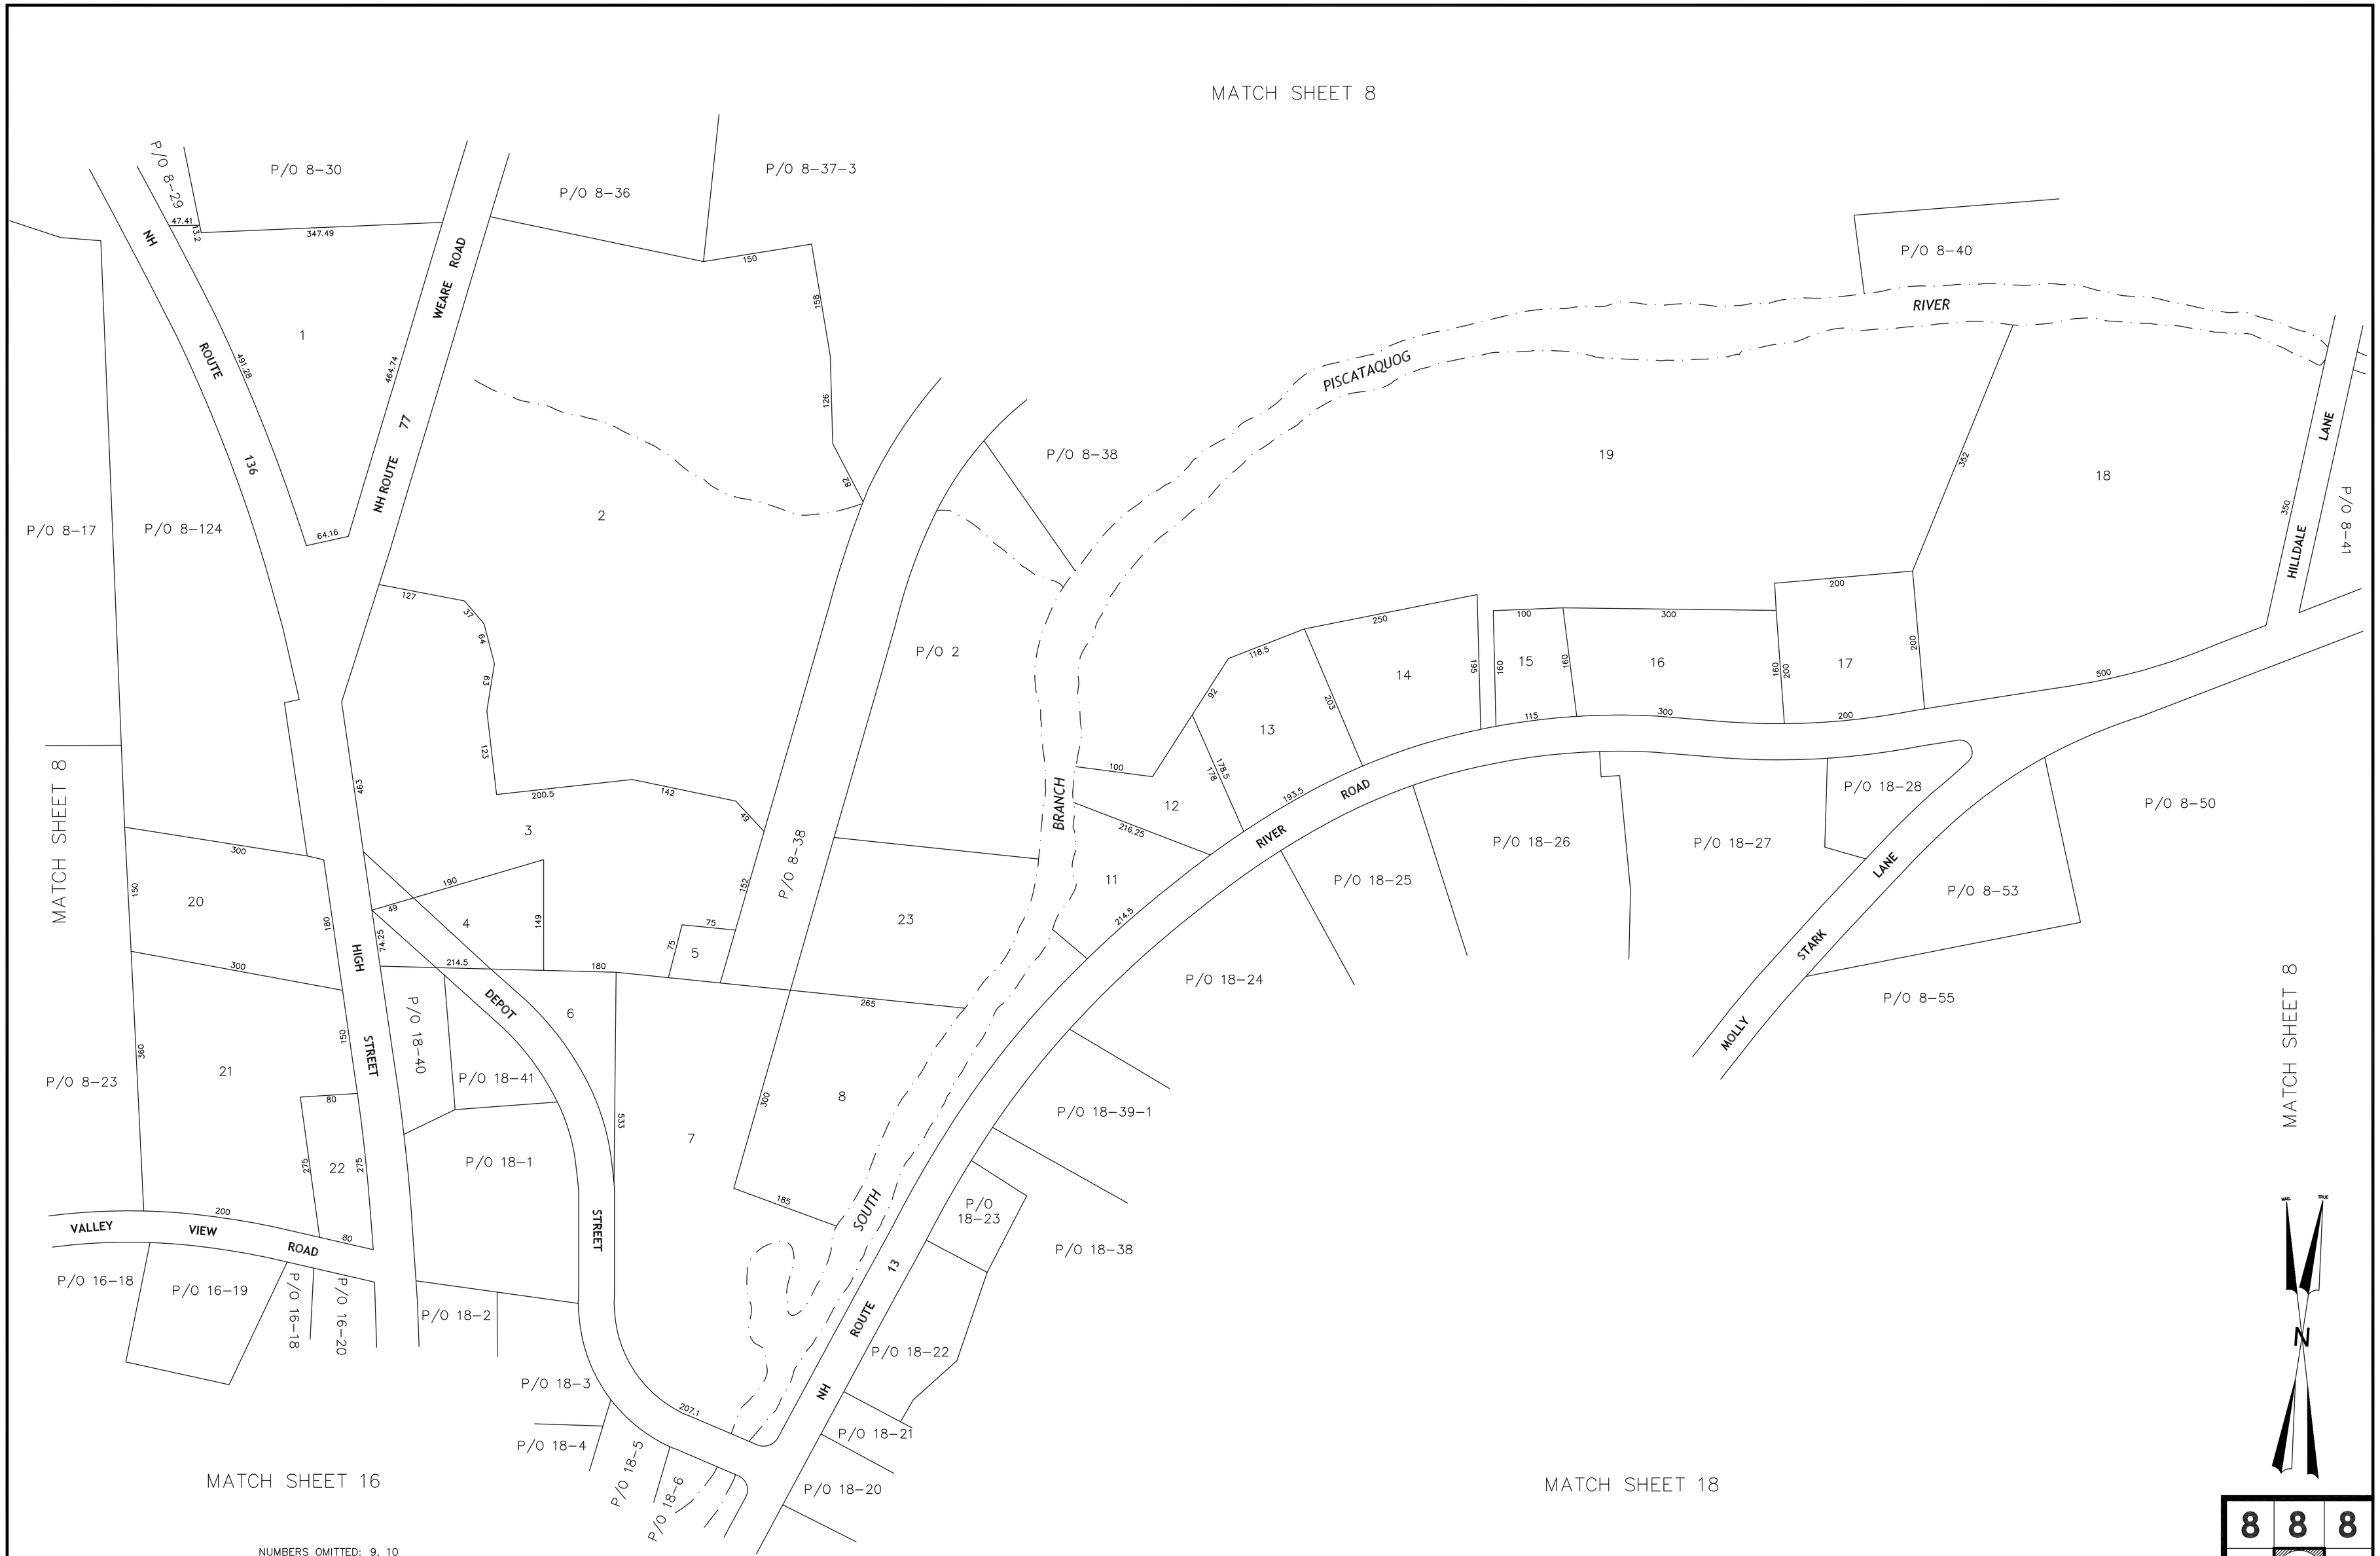

NUMBERS OMITTED: 9, 10

LEGEND

TOWNLINE
MATCH LINE
HIGHEST NUMBER USED: 23
SCALED DISTANCE: 5100 S

THIS DOCUMENT HAS BEEN PREPARED TO SHOW APPROXIMATE LOT LOCATION AND SIZE FOR ASSESSING PURPOSES ONLY. INFORMATION SHOWN IS NOT TO BE USED FOR DEED DESCRIPTIONS.

ELECTRONICALLY DIGITIZED BY
THE SOUTHERN NEW HAMPSHIRE PLANNING COMMISSION
438 DUBUQUE STREET, MANCHESTER, NH 03102

100 50 0 100 200
GRAPHIC SCALE IN FEET
SCALE: 1 INCH = 100 FEET
APRIL 1, 2006
DATE OF LATEST REVISION

TODD
LATEST REVISION BY
LAND USE CONSULTANTS
ROBERT B. TODD
336 Francestown Road
New Boston N.H.
603/487-2996

NEW BOSTON, NH

8	8	8
8	17	8
16	18	18