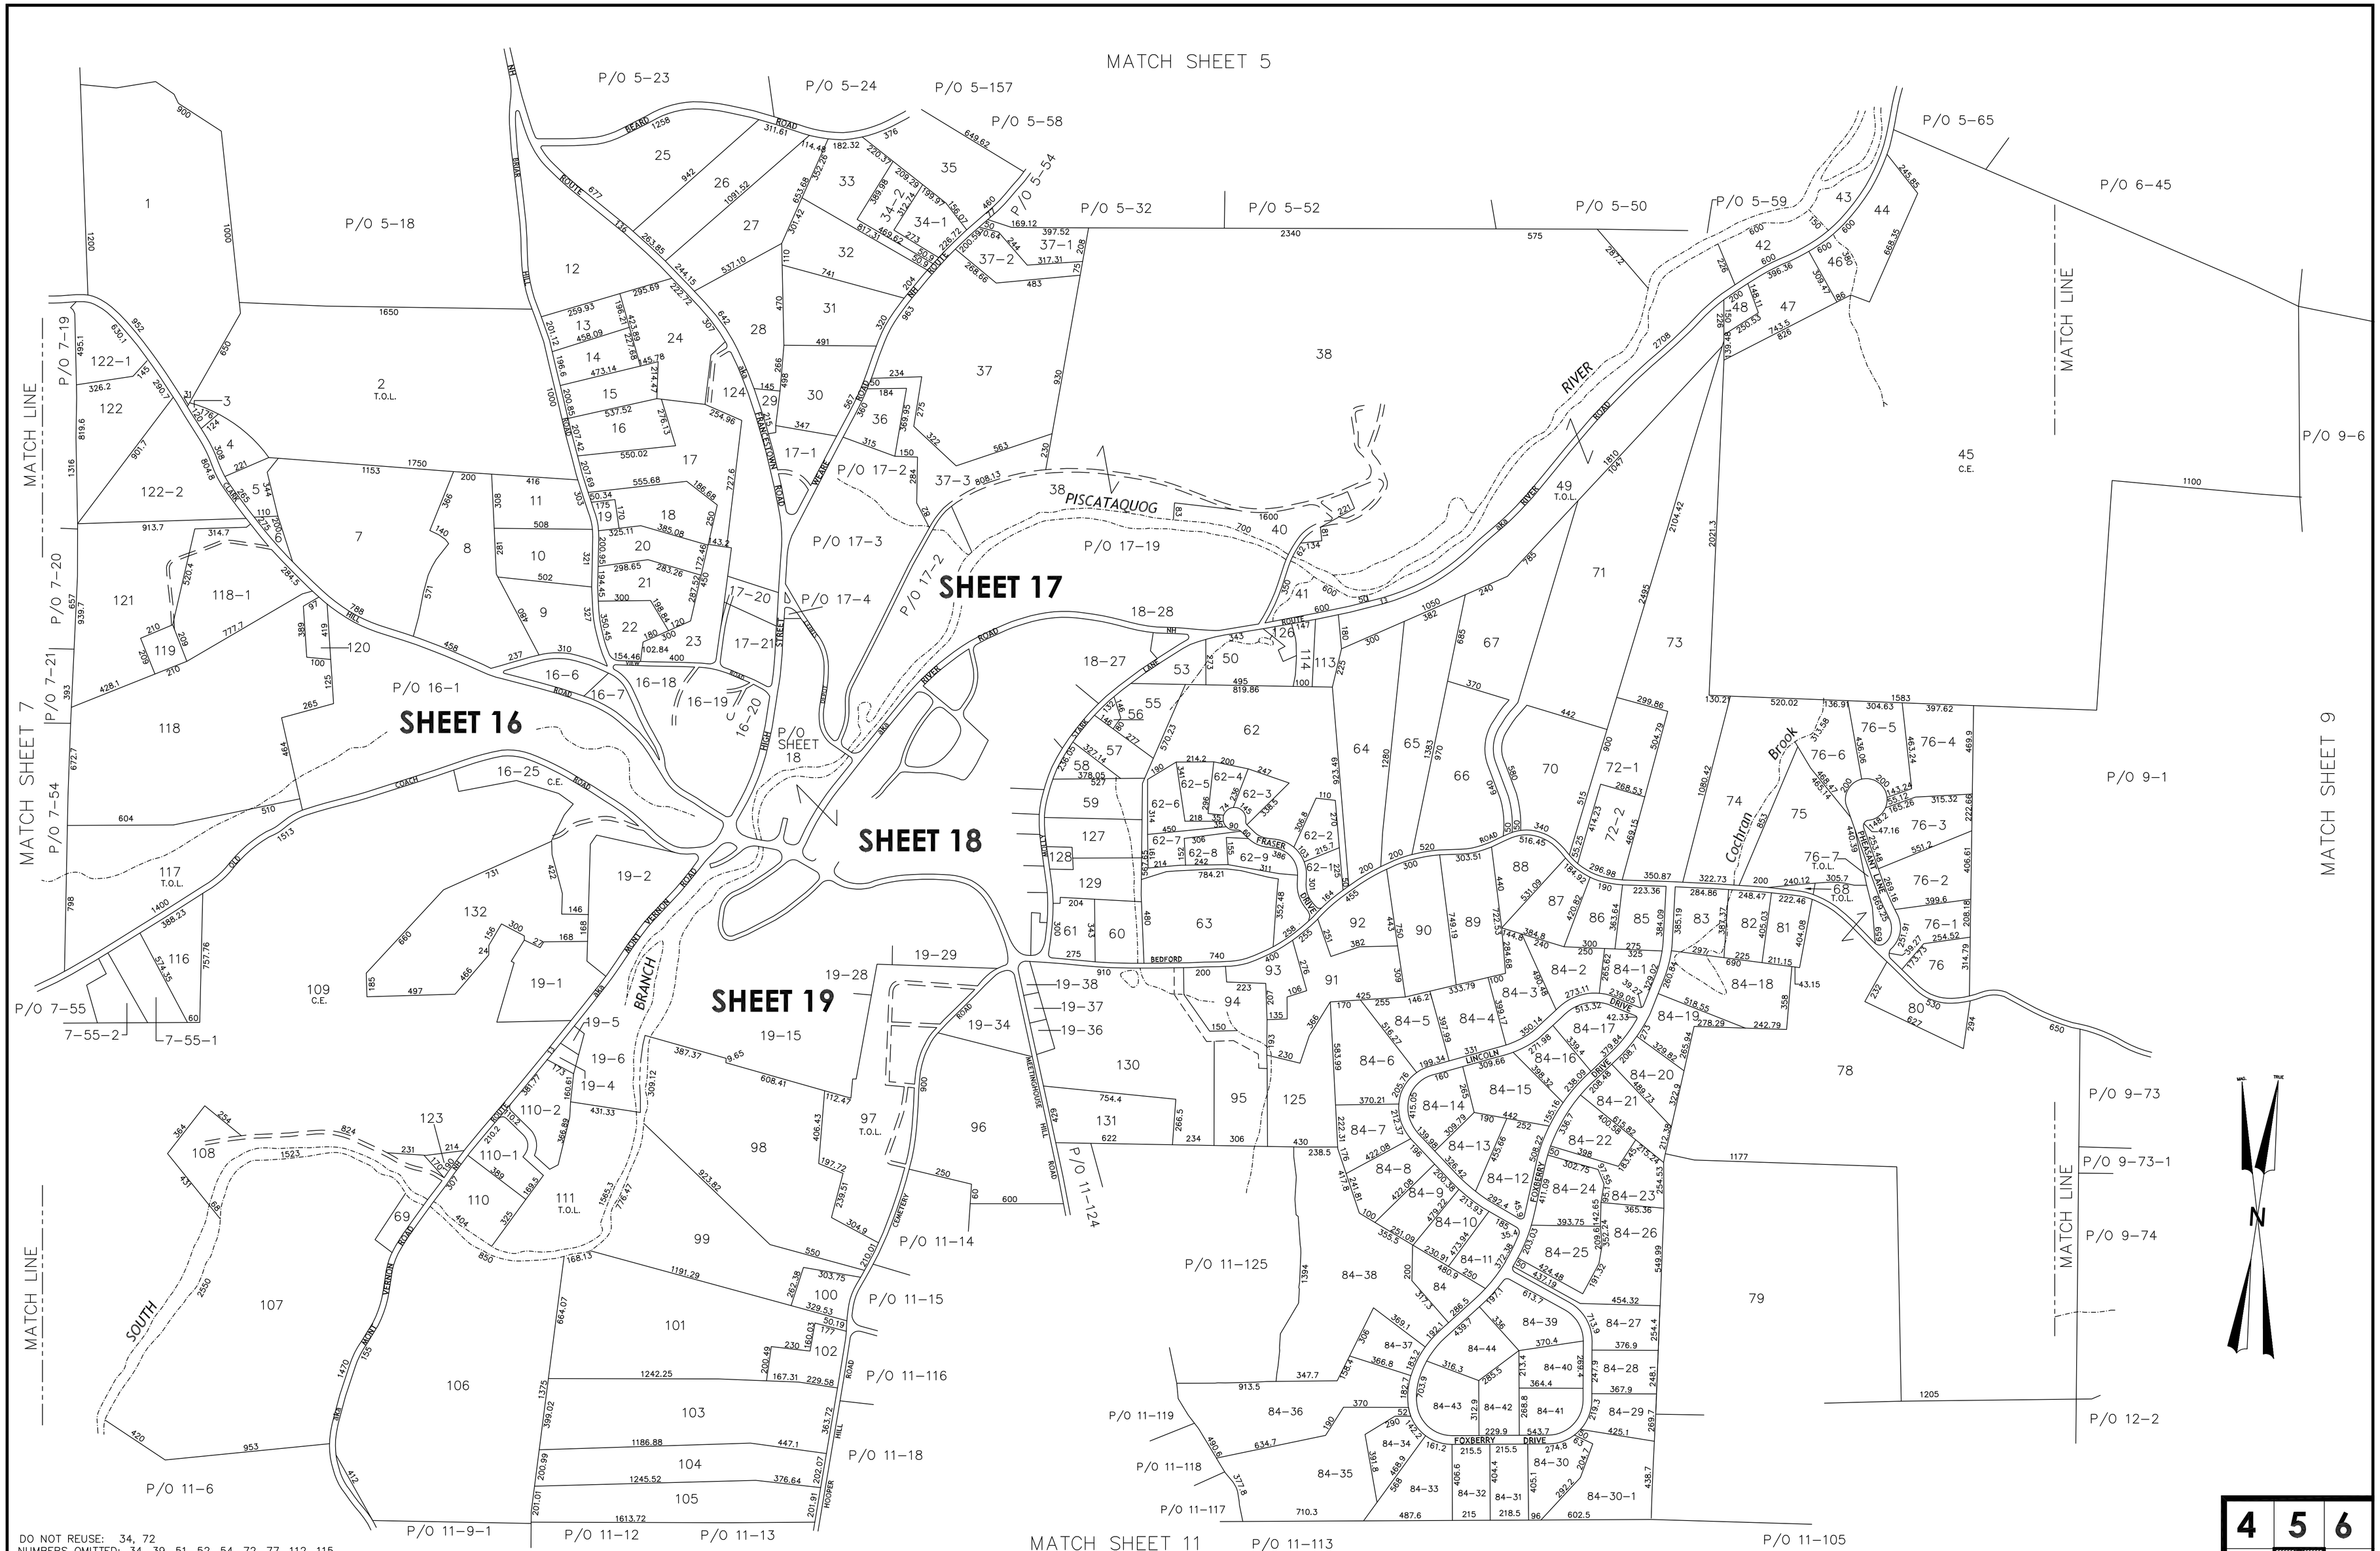

DO NOT REUSE: 34, 72
NUMBERS OMITTED: 34, 39, 51, 52, 54, 72, 77, 112, 115

LEGEND

TOWNLINE
MATCH LINE
HIGHEST NUMBER USED: 132
SCALED DISTANCE: 5100 S

T.O.L. – TOWN OWNED LAND
C.E. – CONSERVATION EASEMENT

THIS DOCUMENT HAS BEEN PREPARED TO SHOW APPROXIMATE LOT LOCATION AND SIZE FOR ASSESSING PURPOSES ONLY. INFORMATION SHOWN IS NOT TO BE USED FOR DEED DESCRIPTIONS.

ELECTRONICALLY DIGITIZED BY
THE SOUTHERN NEW HAMPSHIRE PLANNING COMMISSION
438 DUBUQUE STREET, MANCHESTER, NH 03102

400 200 0 400 800
GRAPHIC SCALE IN FEET
SCALE: 1 INCH = 400 FEET
DATE OF LATEST REVISION: APRIL 1, 2007

TODD
LATEST REVISION BY
LAND USE CONSULTANTS
ROBERT B. TODD
336 Francestown Road
New Boston N.H.
603/487-2996

NEW BOSTON, NH

4	5	6
7	8	9
10	11	12