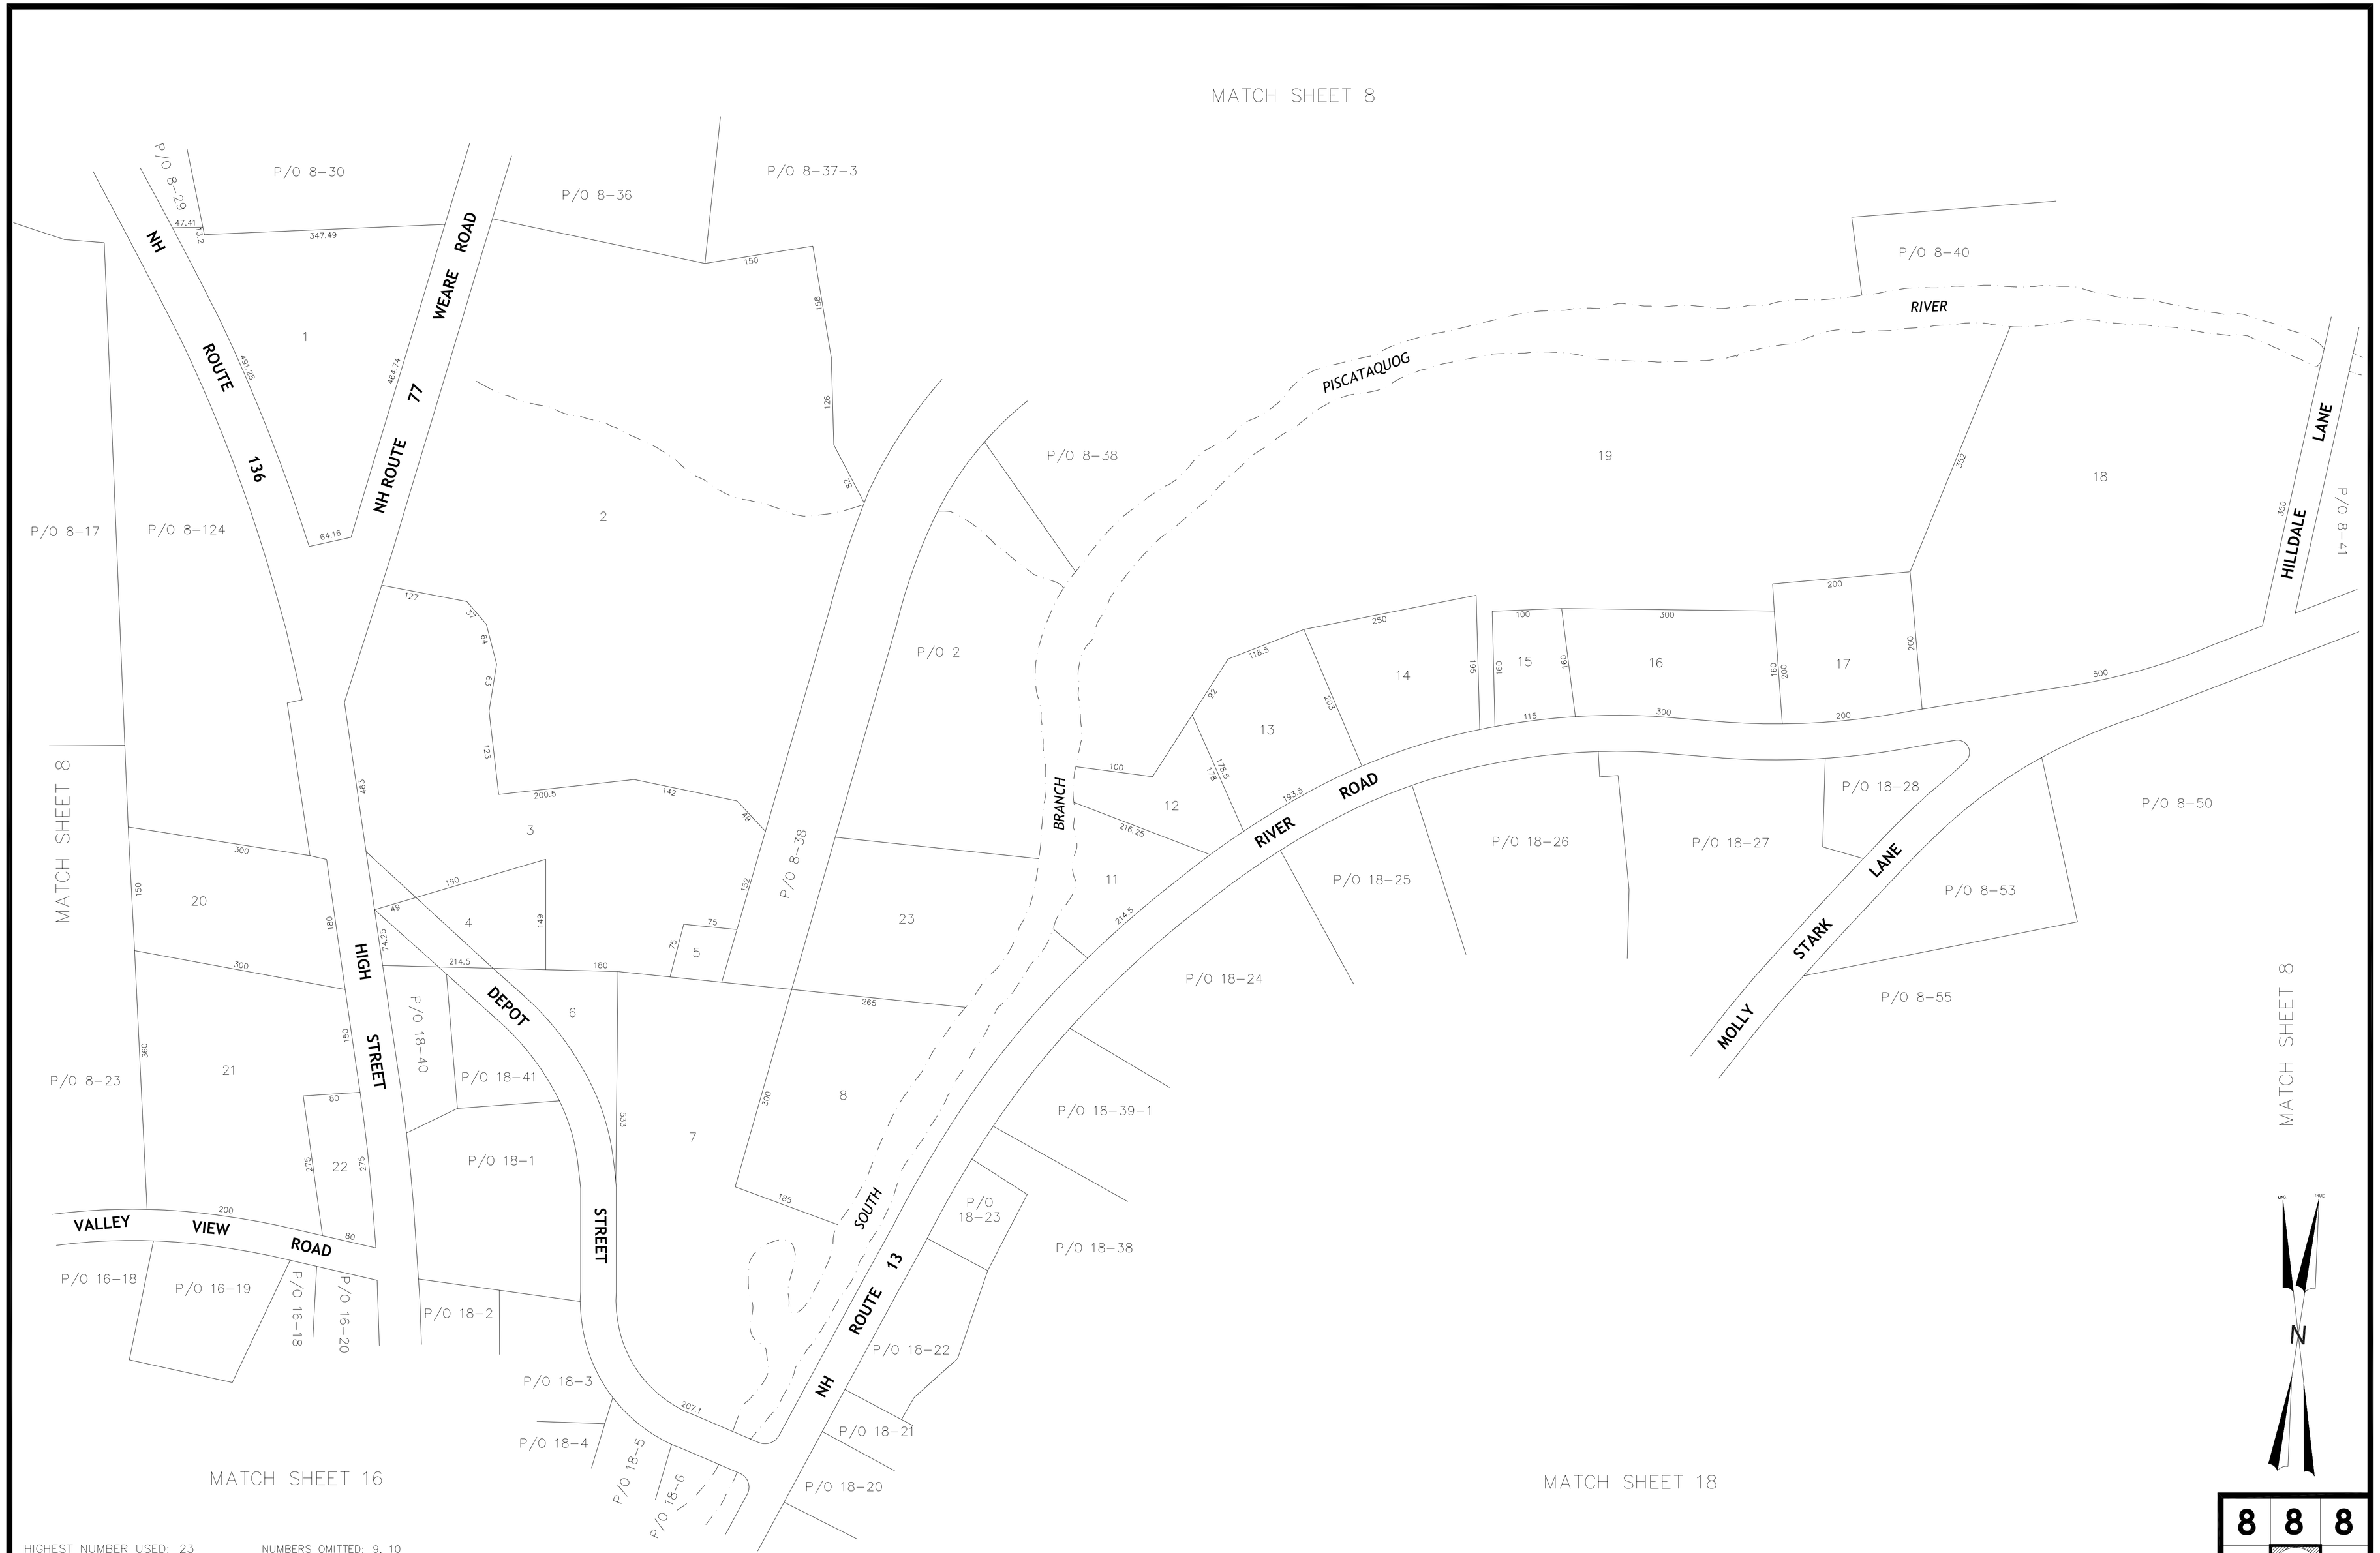


HIGHEST NUMBER USED: 23 NUMBERS OMITTED: 9, 10

LEGEND

TOWNLINE
MATCH LINE
C.E. BOUNDARY
SCALED DISTANCE: 5100 S

T.O.L. - TOWN OWNED LAND
C.E. - CONSERVATION EASEMENT

THIS DOCUMENT HAS BEEN PREPARED TO SHOW APPROXIMATE LOT LOCATION AND SIZE FOR ASSESSING PURPOSES ONLY. INFORMATION SHOWN IS NOT TO BE USED FOR DEED DESCRIPTIONS.

ELECTRONICALLY DIGITIZED BY
THE SOUTHERN NEW HAMPSHIRE PLANNING COMMISSION
438 DUBUQUE STREET, MANCHESTER, NH 03102

100 50 0 100 200
GRAPHIC SCALE IN FEET
SCALE: 1 INCH = 100 FEET
APRIL 1, 2012
DATE OF LATEST REVISION

LATEST REVISION BY
TODD LAND USE CONSULTANTS, LLC
336 Francestown Road
New Boston N.H.
603/487-2996

# NEW BOSTON, NH

| | | |
|---|---|---|
| 8 | 8 | 8 |
| 8 | 17 | 8 |
| 16 | 18 | 18 |