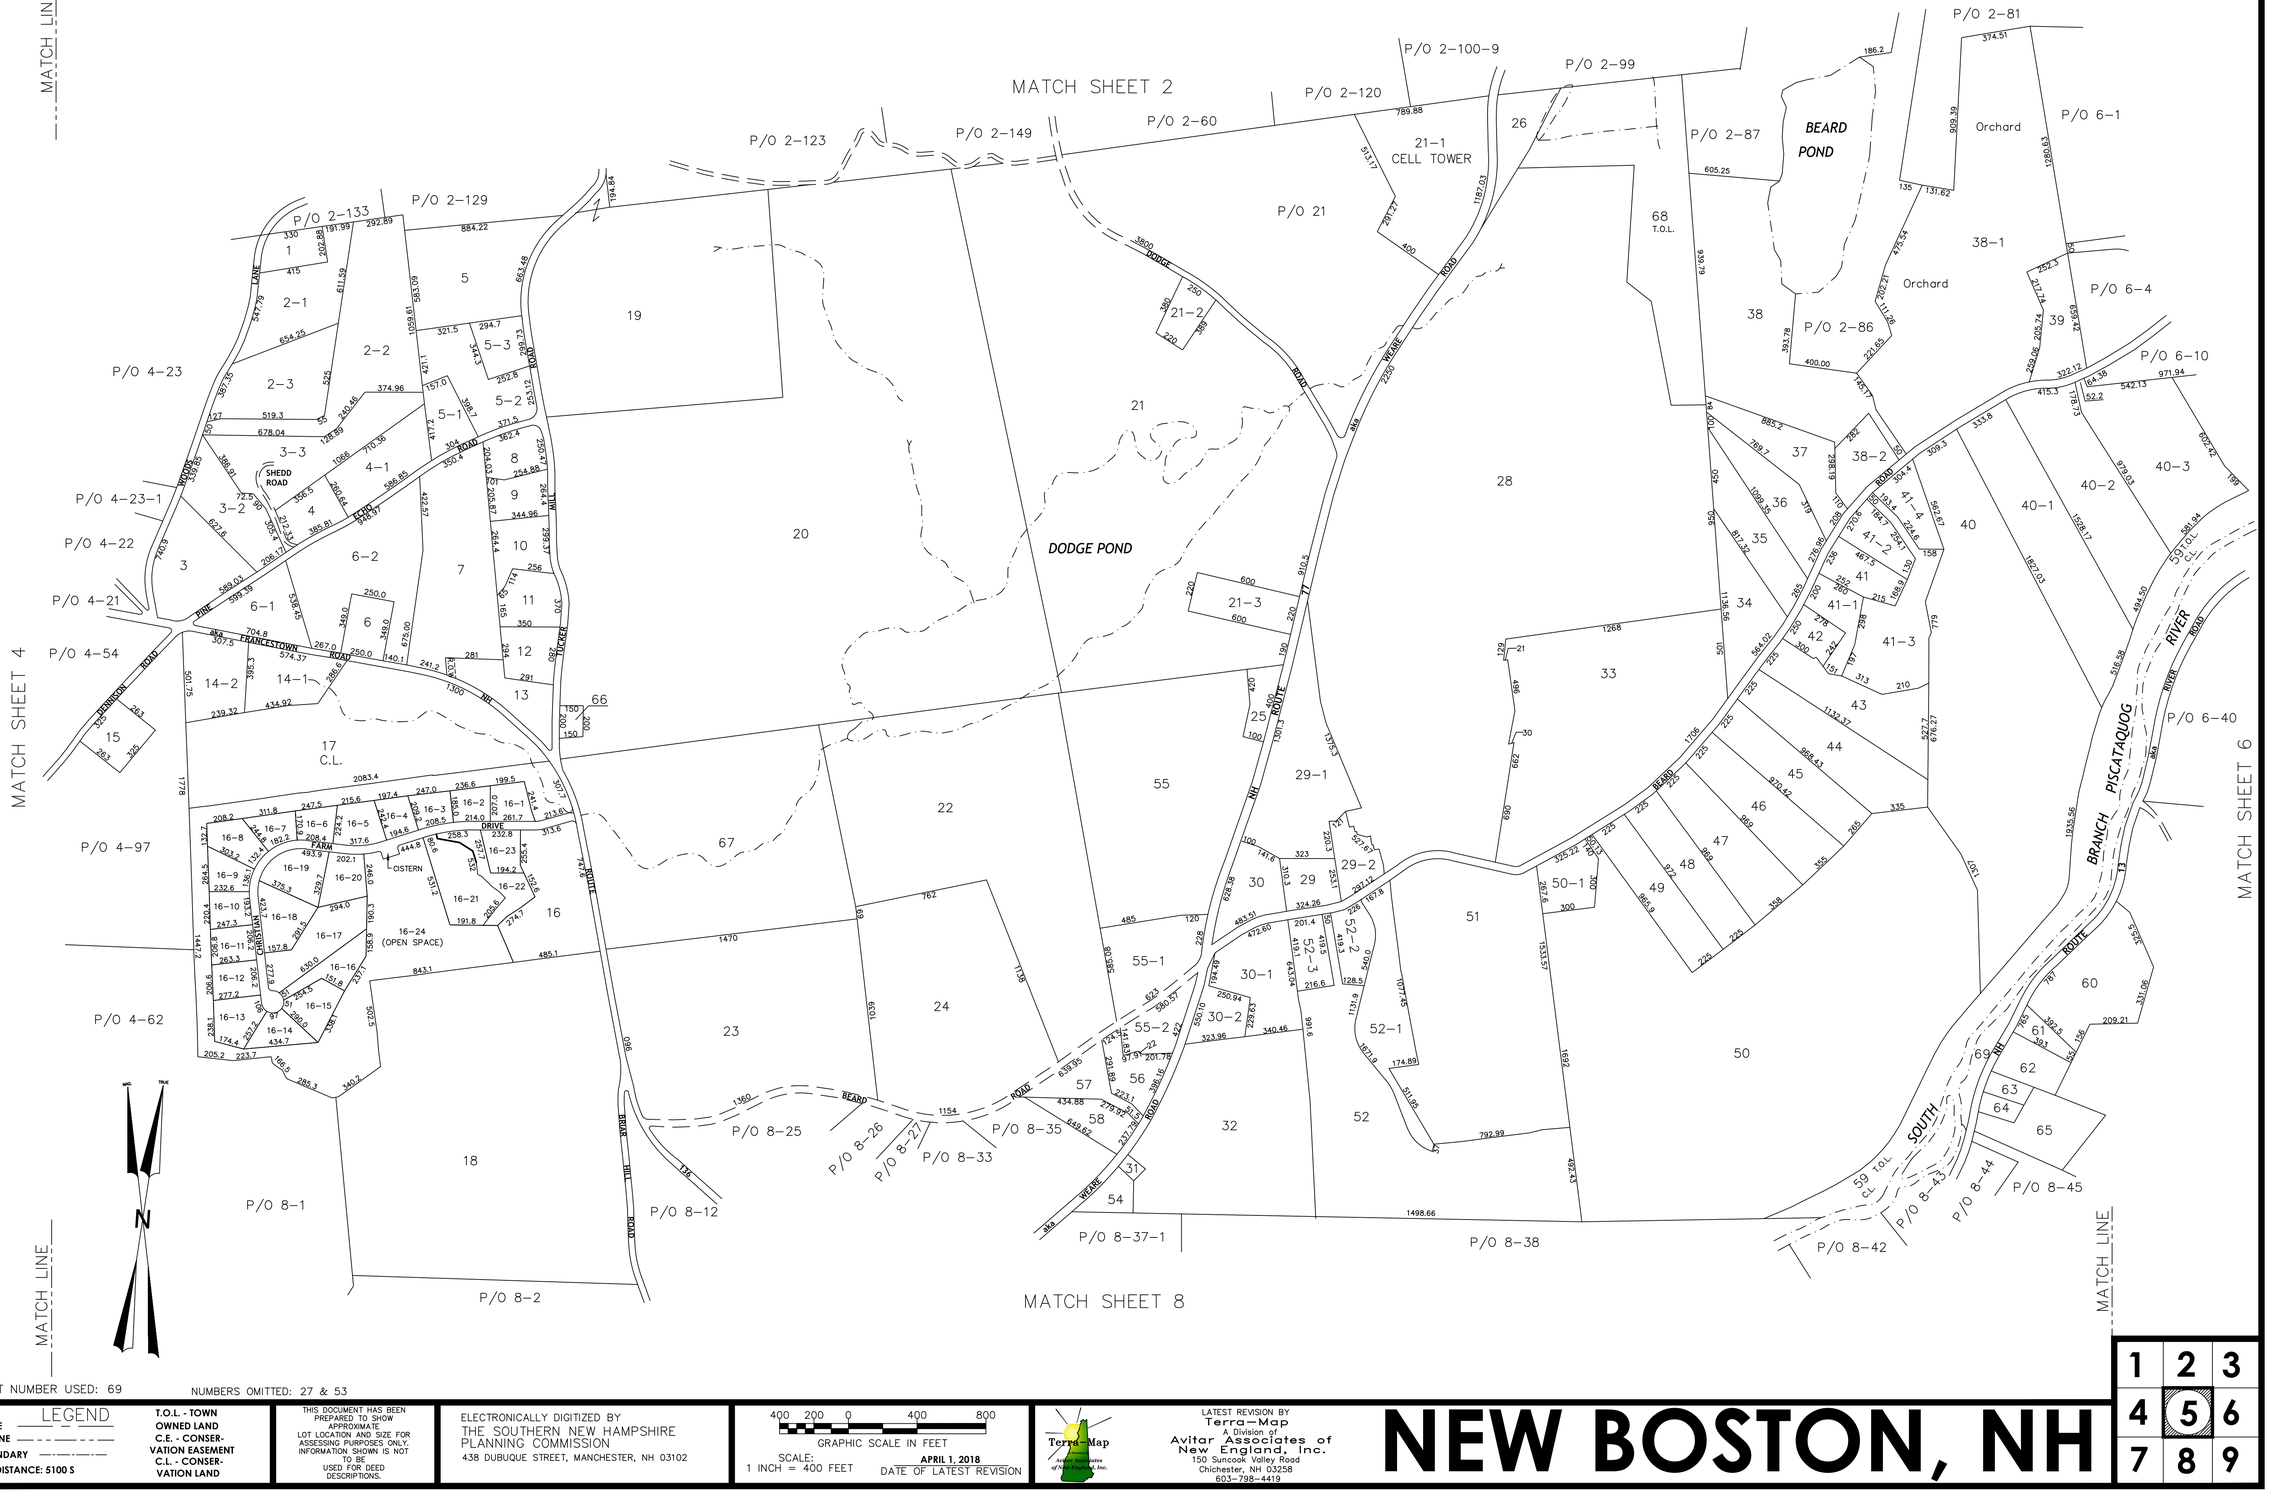


HIGHEST NUMBER USED: 69

NUMBERS OMITTED: 27 & 53

LEGEND

TOWNLINE

MATCH LINE

C.E. BOUNDARY

SCALED DISTANCE: 5100 S

T.O.L. - TOWN OWNED LAND

C.E. - CONSERVATION EASEMENT

C.L. - CONSERVATION LAND

THIS DOCUMENT HAS BEEN PREPARED TO SHOW APPROXIMATE LOT LOCATION AND SIZE FOR ASSESSING PURPOSES ONLY. INFORMATION SHOWN IS NOT TO BE USED FOR DEED DESCRIPTIONS.

ELECTRONICALLY DIGITIZED BY
THE SOUTHERN NEW HAMPSHIRE PLANNING COMMISSION
438 DUBUQUE STREET, MANCHESTER, NH 03102

400 200 0 400 800
GRAPHIC SCALE IN FEET

SCALE: 1 INCH = 400 FEET

APRIL 1, 2018
DATE OF LATEST REVISION

Terra-Map
Avitar Associates of New England, Inc.

LATEST REVISION BY
Terra-Map
A Division of
Avitar Associates of New England, Inc.
150 Suncook Valley Road
Chichester, NH 03258
603-798-4419

NEW BOSTON, NH

1	2	3
4	5	6
7	8	9